FOR BINDING

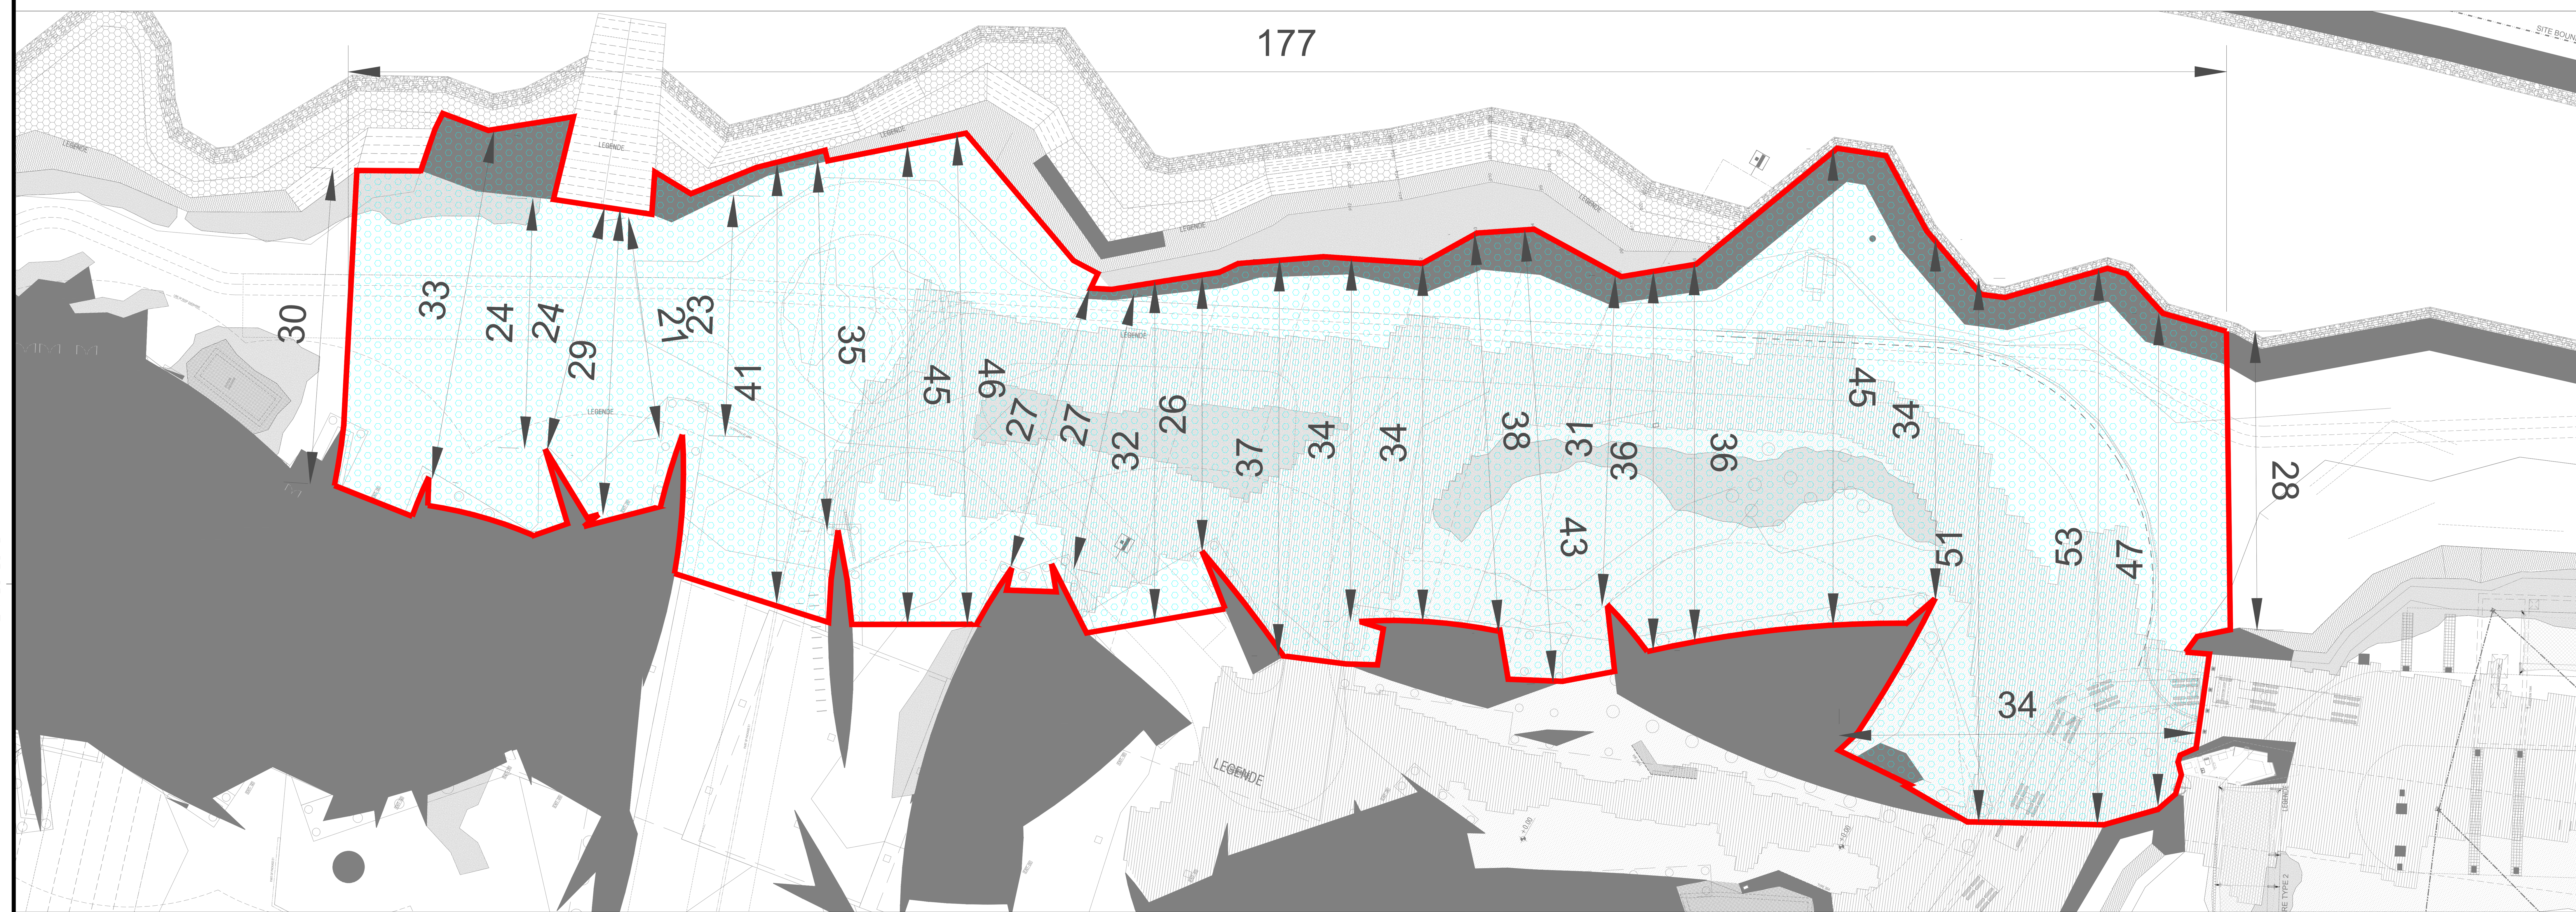

01 DESERT ROSE RESTAURANT TO PARKING ENTRACE AREA

Key Plan:

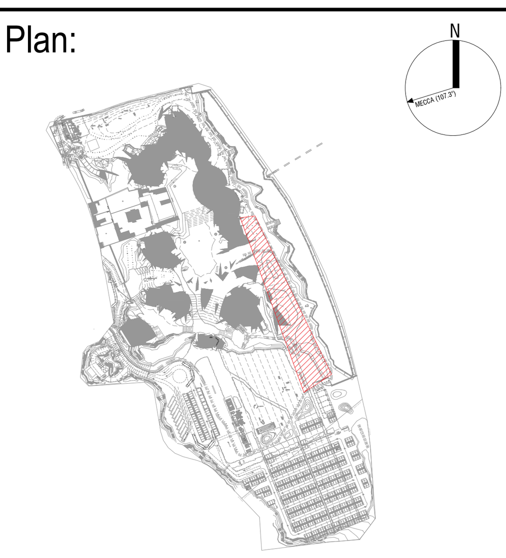

REFERENCE DRAWINGS

CLIENT:

QATAR MUSEUMS AUTHORITY
هيئة متاحف قطر

Client's Representative / PM:

ARCHITECT:

Ateliers Jean Nouvel
10 CITÉ D'ANGOULÊME 75011 PARIS

CMS:

MAIN CONTRACTOR:

National Museum of Qatar

DESERT ROSE RESTAURANT TO PARKING ENTRACE AREA

THIS IS A CAD DRAWING AND MUST NOT BE ALTERED MANUALLY

DRAWING SCALE: **AS SHOWN**	ORIG.DWG SIZE:	A1	
DWG NO:	SKETCH		REV.