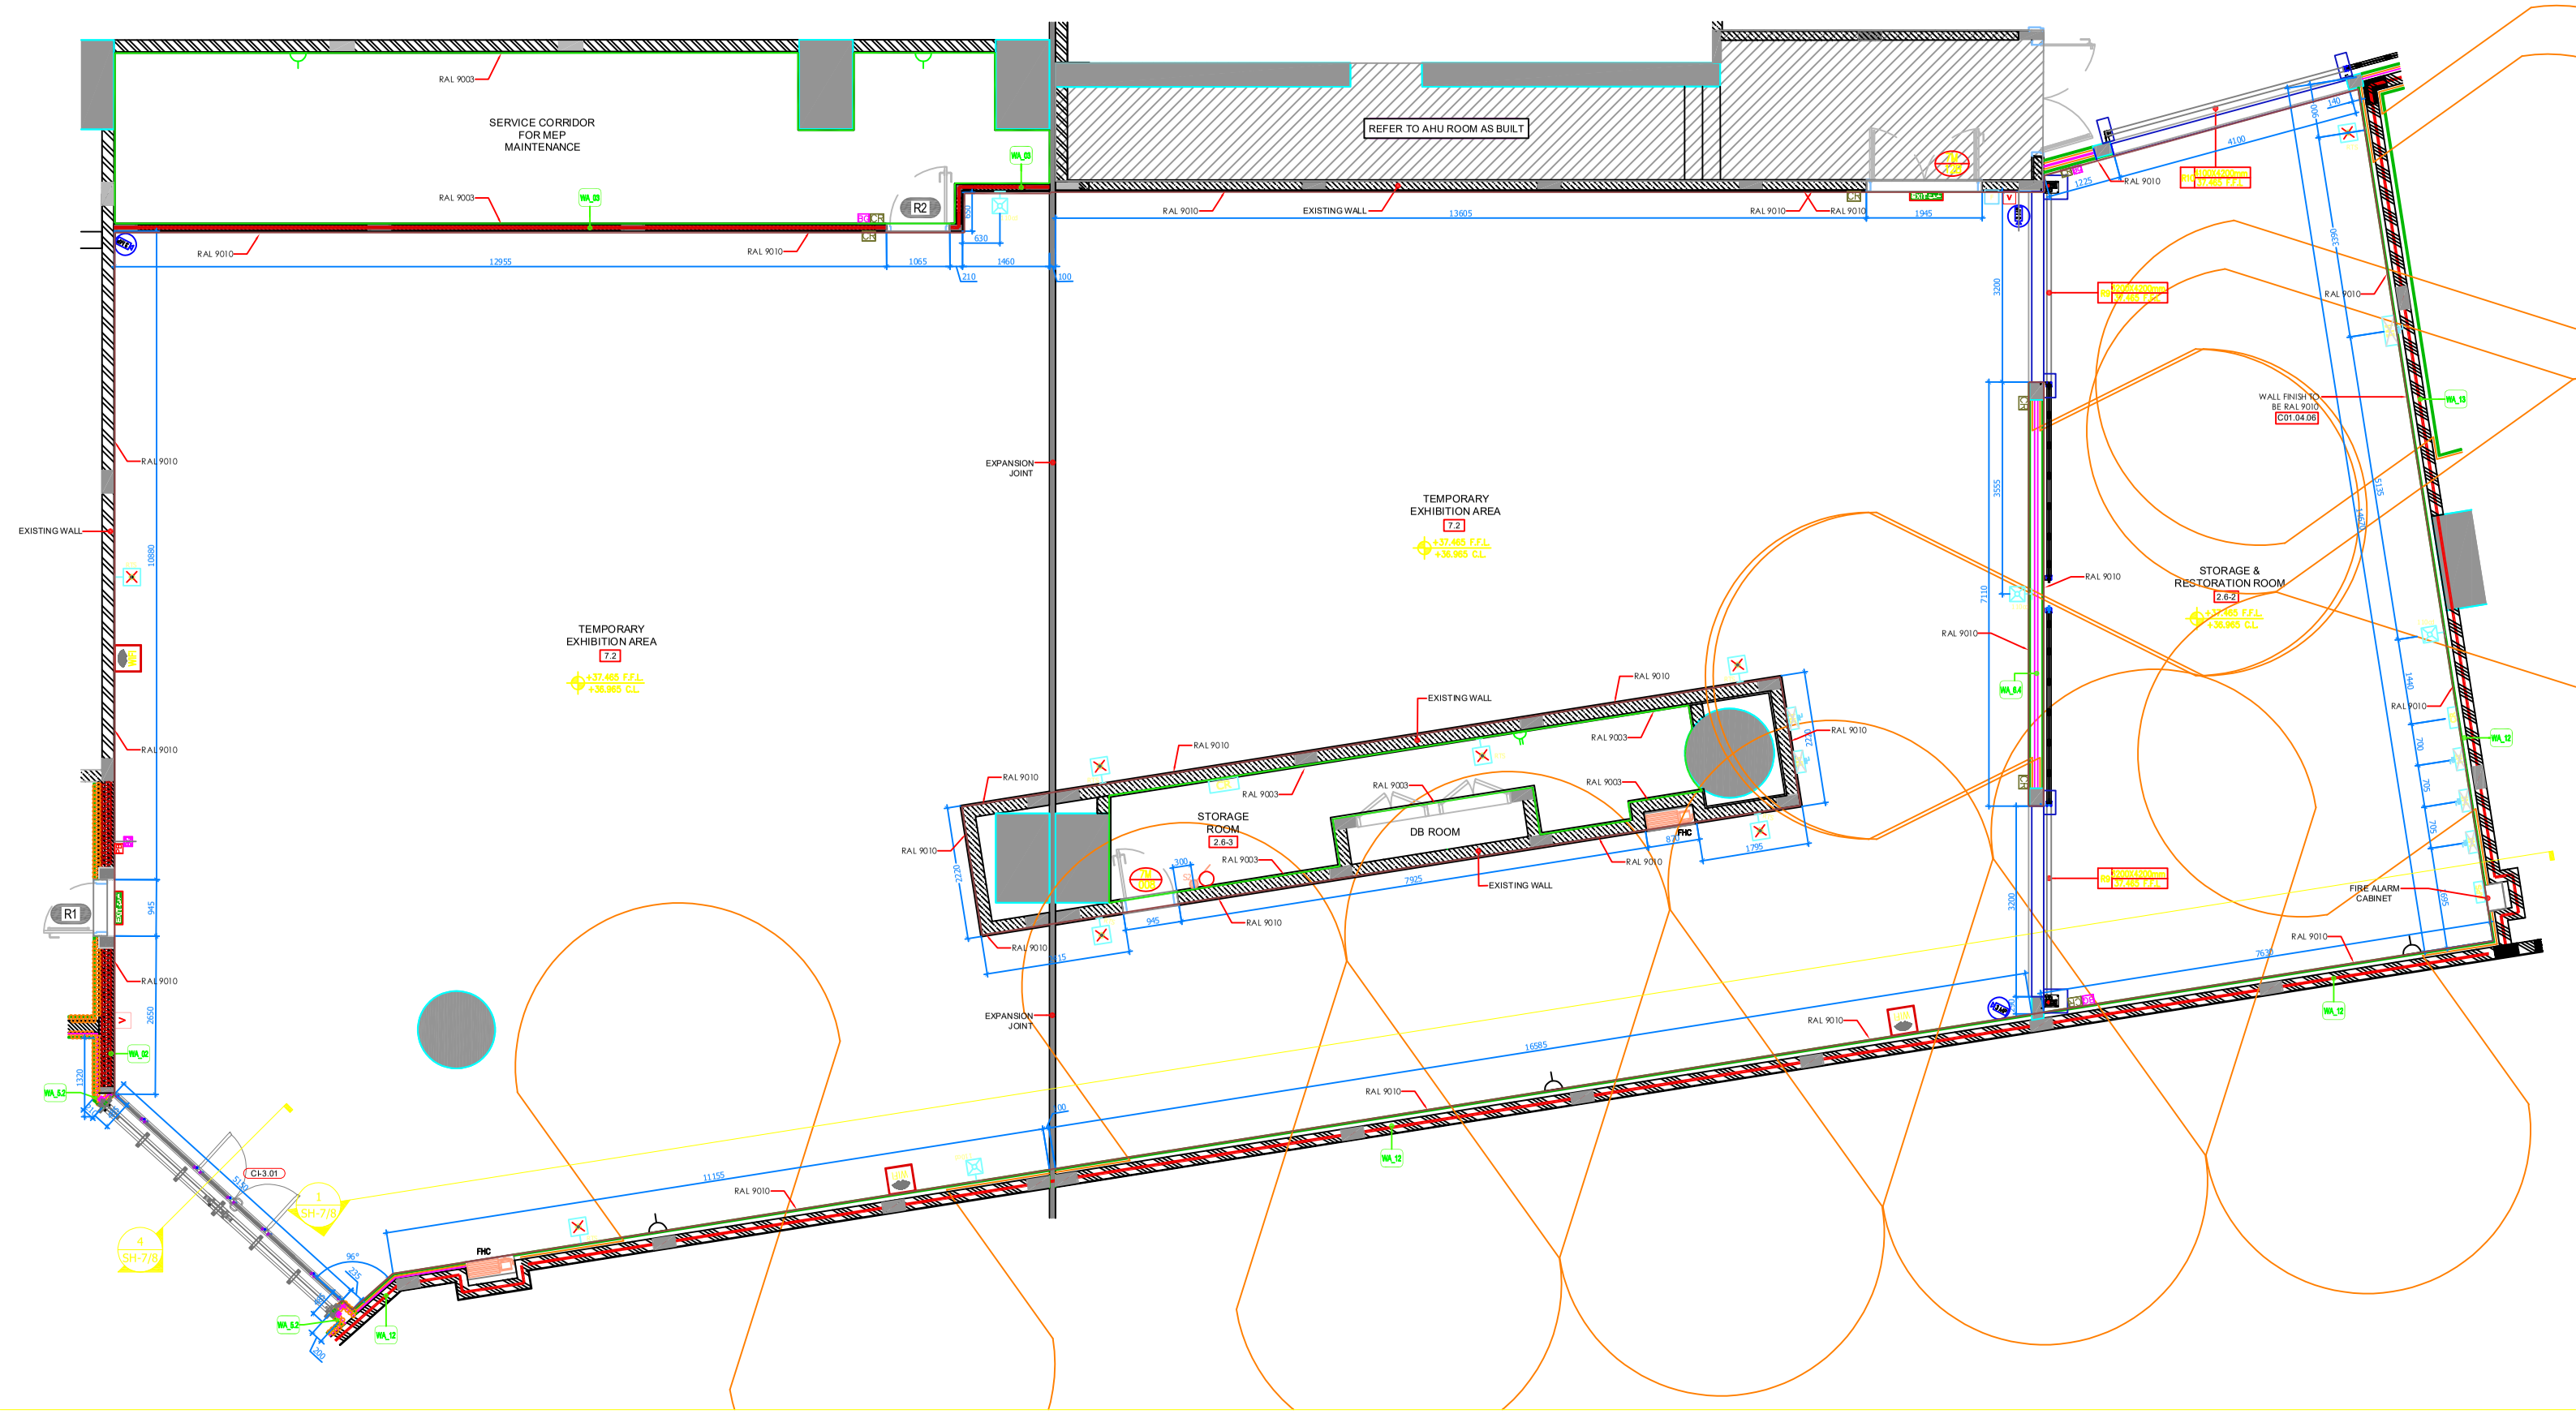

SERVICE CORRIDOR
FOR MEP
MAINTENANCE
REFER TO AHU ROOM AS BUILT
TEMPORARY
EXHIBITION AREA
7.2
+37.465 F.F.L.
+36.965 C.L.
STORAGE &
RESTORATION ROOM
2.6-2
STORAGE
ROOM
2.6-3
DB ROOM
EXISTING WALL
EXPANSION
JOINT
WALL FINISH TO
BE RAL 9010
C01.04.06
FIRE ALARM
CABINET
RAL 9010
RAL 9003
R1
R2
FHC